




1 OVERALL PLAN
SCALE: 1/16" = 1'-0"

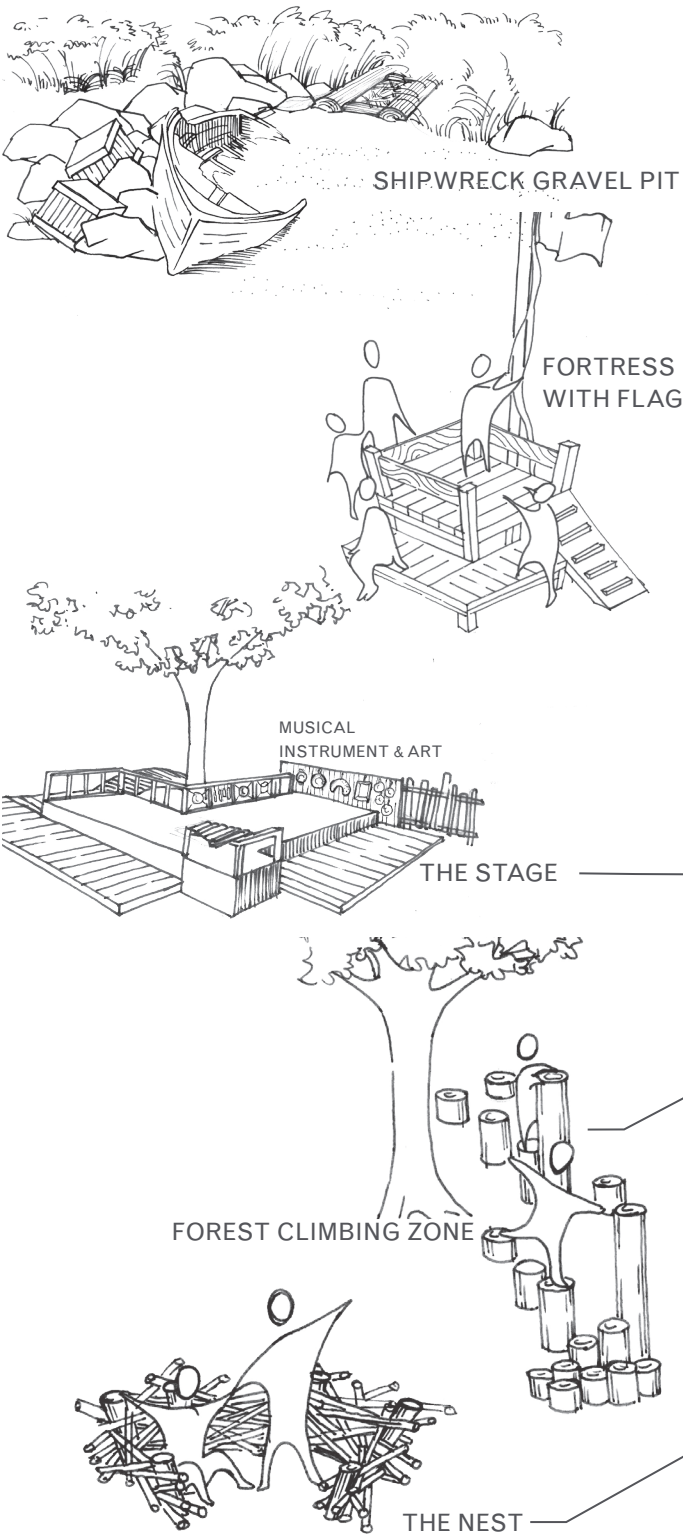

GRAVEL PIT



GRAVEL PIT WITH LOGS AND BOULDERS



CHALK BOARD ON WOOD FENCE



HOLLOW LOG



FOREST CLIMBING ZONE



BIRD AND BAT HOUSE



THE NEST



THE STAGE



MUSIC PLAY AT THE STAGE



RIVER BED AND LAVA FIELD



BRIDGE



DRY RUNNEL



PRAIRIE MAZE



BAREFOOT WALK



INSECT HOTEL IN CRITTER SEEKING ZONE



PLAY HUTS



BULLETIN BOARD



BUILD AREA



MUD KITCHEN



STORAGE SHELF



LOG SEAT WITH BACK



CLEAN-UP AREA



HOSE-HOOK UP



ARBOR WITH GATE